



## SKETCHES

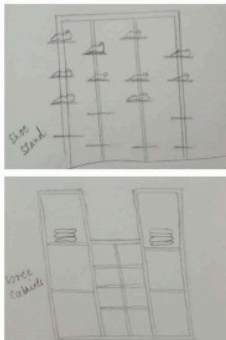


## REFERENCE

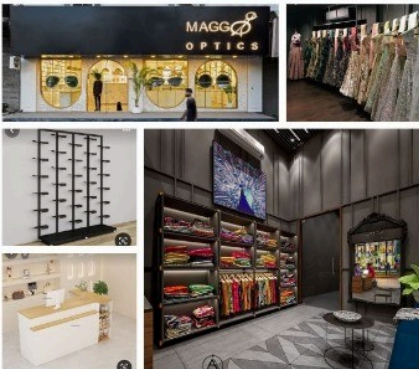

## CONTEMPORARY FUSION


Designs often involve the fusion of traditional materials with modern forms. It could manifest as traditional woodwork incorporated into minimalist furniture designs or classic architectural details seamlessly integrated into contemporary spaces. It combines the ideas of different contradictory styles, forming a holistic, harmonious space.

## MATERIAL

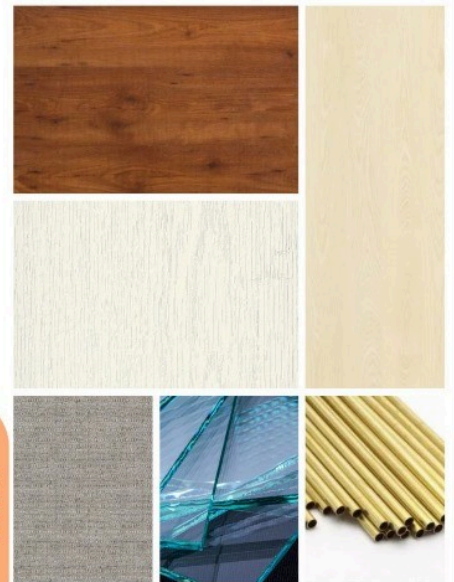


## FLOORING & WALL

SHEET TITLE :	SUBJECT:	SUBMITTED BY:	REMARKS	SIGNATURE	NOTE.	DATE.	SHEET NO.
CONCEPT SHEETS	DESIGN STUDIO IV	NAME- SADBHABANA SAP ID - 1000017988 RO.NO. 201376007			SCALE: NTS		

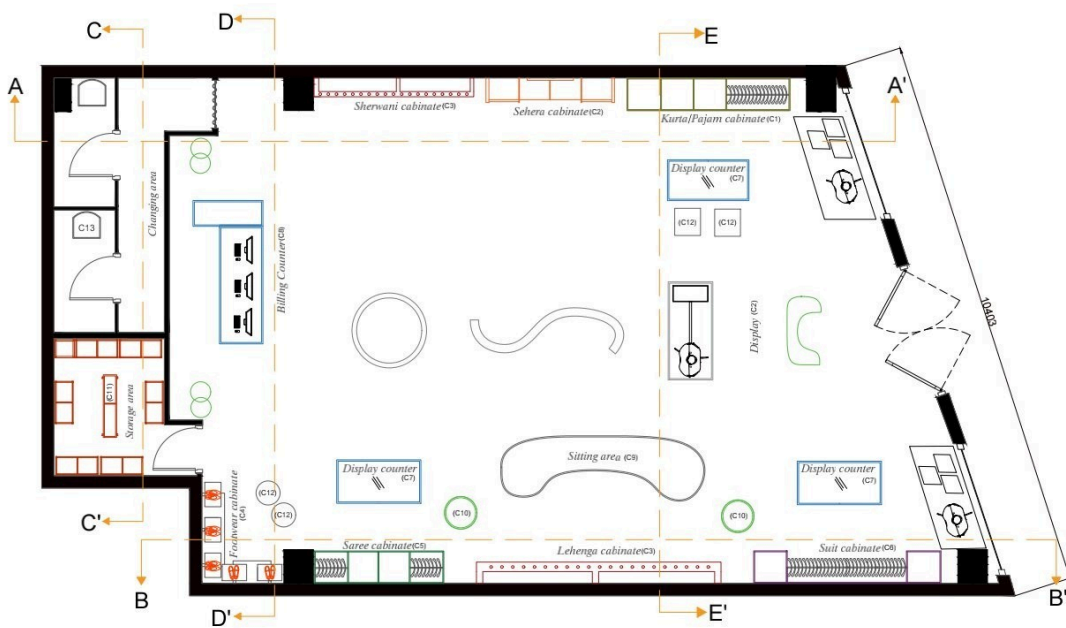


FURNITURE CHART				
S.L.	CODE	FURNITURE	MATERIAL	DIMENSION (W*D*H)
1.	C1		PLYWOOD, METAL	3047*609*2438mm
2.	C2		GLASS	2404*480*2438mm
3.	C3		METAL	4570*350*2438mm
4.	C4		MICA, PLYWOOD	356*1780*2438mm
5.	C5		PLYWOOD, METAL	2420*609*2438mm
6.	C6		WOOD, METAL	3500*609*2438mm
7.	C7		GLASS, WOOD	1574*812*900mm
8.	C8		WOOD	2996*1308*900mm
9.	C9		CHENILLE	3816*1146*900mm
10.	C10		WOOD	69609.58mm
11.	C11		PLYWOOD, METAL	791*2380*2438mm
12.	C12		CHENILLE	510*480*900mm
13.	C13		CHENILLE	510*480*900mm

SHEET TITLE :	SUBJECT:	SUBMITTED BY:	REMARKS	SIGNATURE	NOTE.	DATE.	SHEET NO.
CEILING PLAN	DESIGN STUDIO IV	NAME- SADBHABANA SAP ID - 1000017988 RO.NO. 221376007			SCALE: 1:50 (DIMENSIONS IN MM)		5

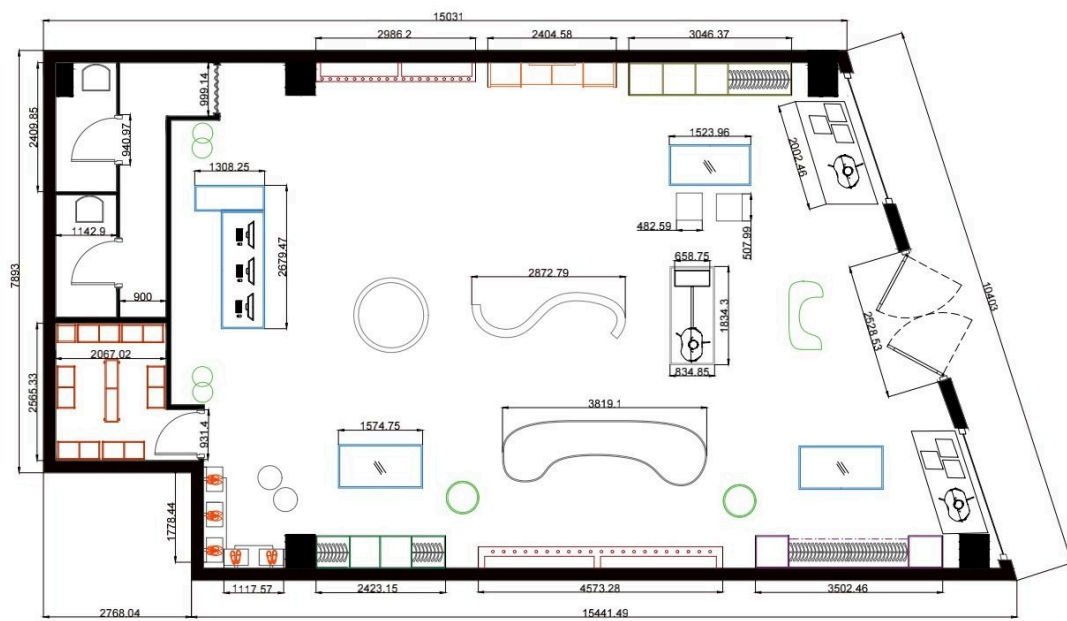


DIMENSION PLAN

SHEET TITLE :	SUBJECT:	SUBMITTED BY:	REMARKS	SIGNATURE	NOTE	DATE	SHEET NO.
DIMENSION PLAN	DESIGN STUDIO IV	NAME- SADBHABANA SAP ID - 1000017988 RO.NO. 221376007			SCALE: 1:50 (DIMENSIONS IN MM)		2

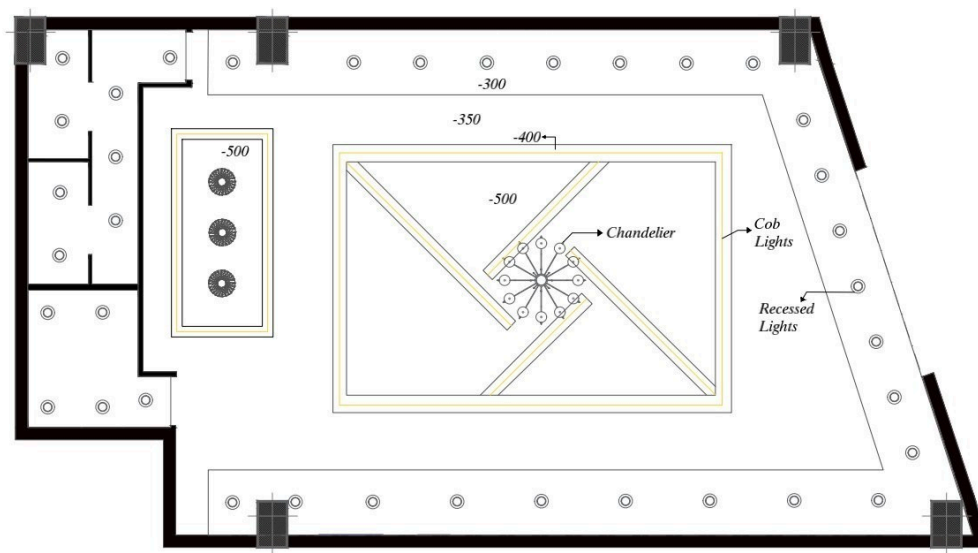

CEILING PLAN


SHEET TITLE :	SUBJECT:	SUBMITTED BY:	REMARKS	SIGNATURE	NOTE.	DATE.	SHEET NO.
CEILING PLAN	DESIGN STUDIO IV	NAME- SADBHABANA SAP ID - 1000017988 RO.NO. 221376007			SCALE: 1:50 (DIMENSIONS IN MM)		

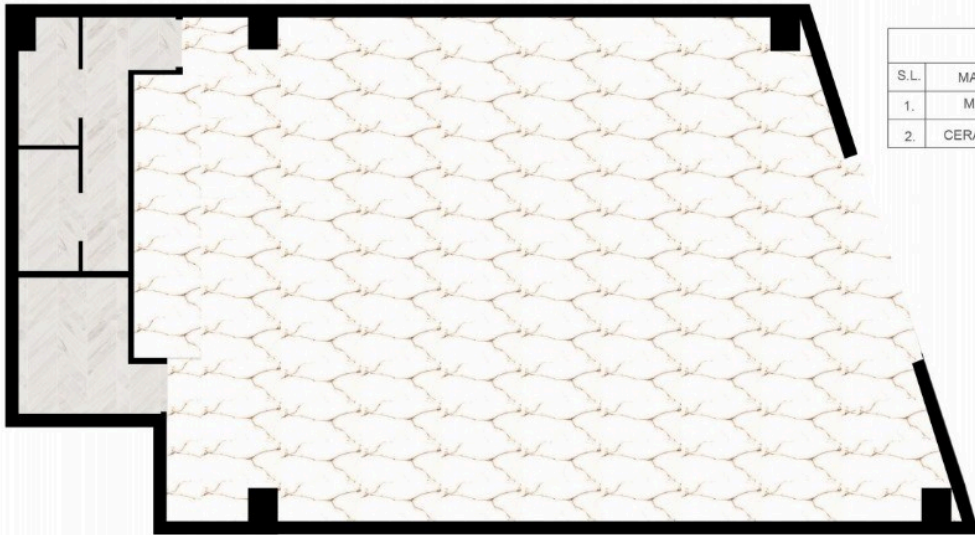


FLOOR PLAN

FLOOR CHART				
S.L.	MATERIAL	NO. OF TILES	SIZE	CODE
1.	MARBAL	159	600*1200mm	F1
2.	CERAMIC TILES	235	300*300 mm	F2


SHEET TITLE :	SUBJECT:	SUBMITTED BY:	REMARKS	SIGNATURE	NOTE.	DATE.	SHEET NO.
FLOOR PLAN	DESIGN STUDIO IV	NAME- SADBHABANA SAP ID - 1000017988 RO.NO. 221376007			SCALE: 1:50 (DIMENSIONS IN MM)		

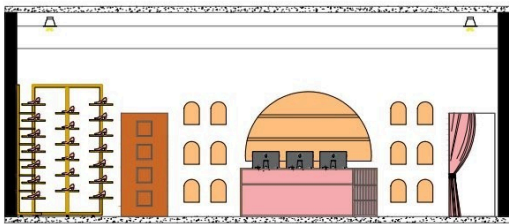

SECTION DD'

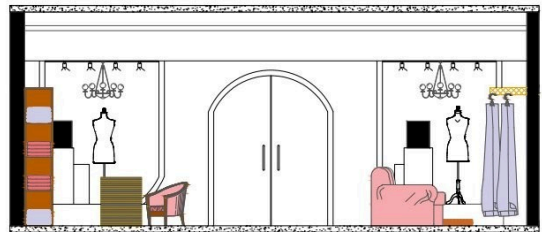


SECTION EE'

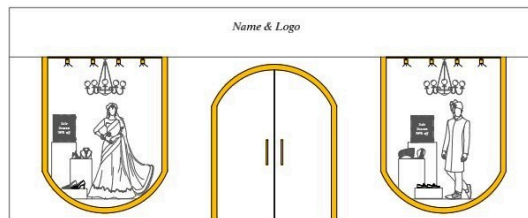


FACADE


SHEET TITLE :	SUBJECT:	SUBMITTED BY:	REMARKS	SIGNATURE	NOTE.	DATE.	SHEET NO.
SECTION	DESIGN STUDIO IV	NAME- SADBHABANA SAP ID - 1000017988 RO.NO. 221376007			SCALE: 1:50 (DIMENSIONS IN MM)		

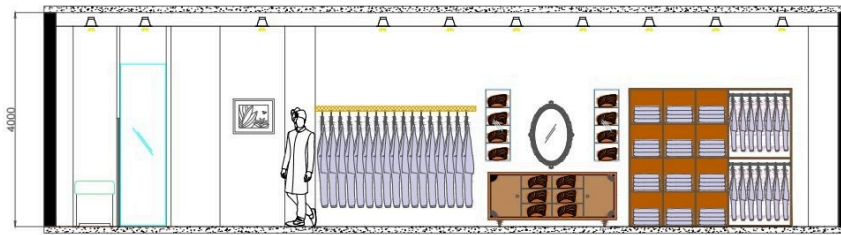

SECTION AA'

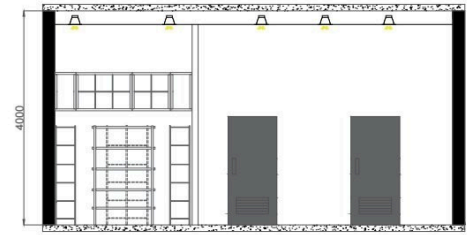



SECTION CC'

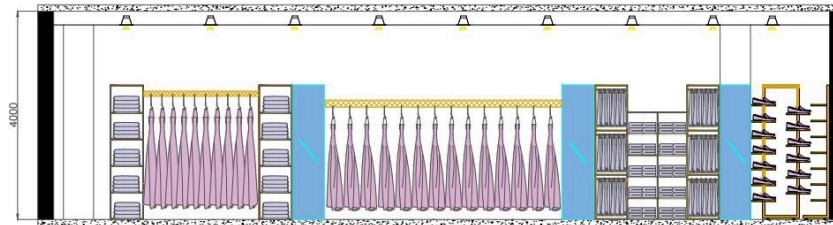

SECTION BB'

SHEET TITLE :	SUBJECT:	SUBMITTED BY:	REMARKS	SIGNATURE	NOTE	DATE	SHEET NO.
SECTION	DESIGN STUDIO IV	NAME- SADBHABANA SAP ID - 1000017988 RO.NO. 221376007			SCALE: 1:50 (DIMENSIONS IN MM)		



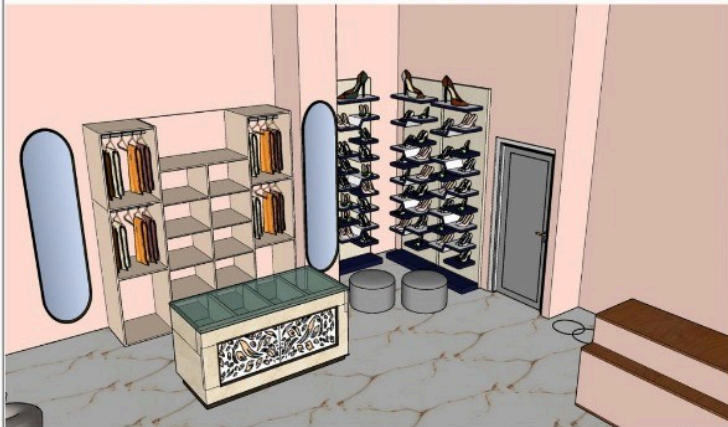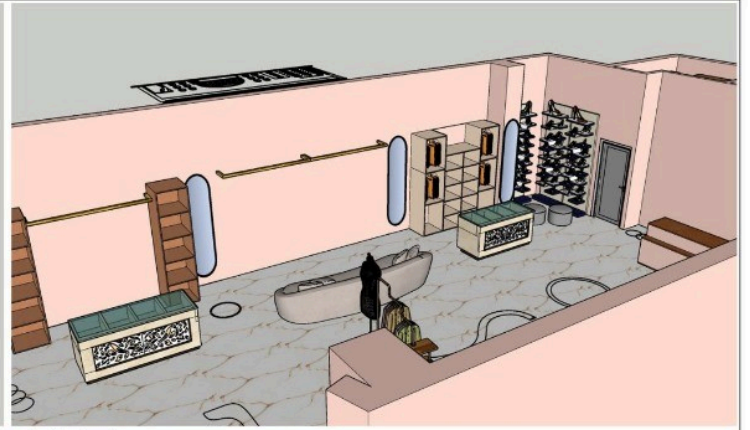

SHEET TITLE :	SUBJECT:	SUBMITTED BY:	REMARKS	SIGNATURE	NOTE	DATE	SHEET NO.
APPERAL STORE- ETHNIC WEAR 3D VIEWS	DESIGN STUDIO IV	NAME- SADBHABANA SAP ID - 1000017988 RO.NO. 201376007			SCALE: NTS		6